



**NORTH PART RISER - FLOORS 25 TO 58**  
**SUBSTATION SS-41N**

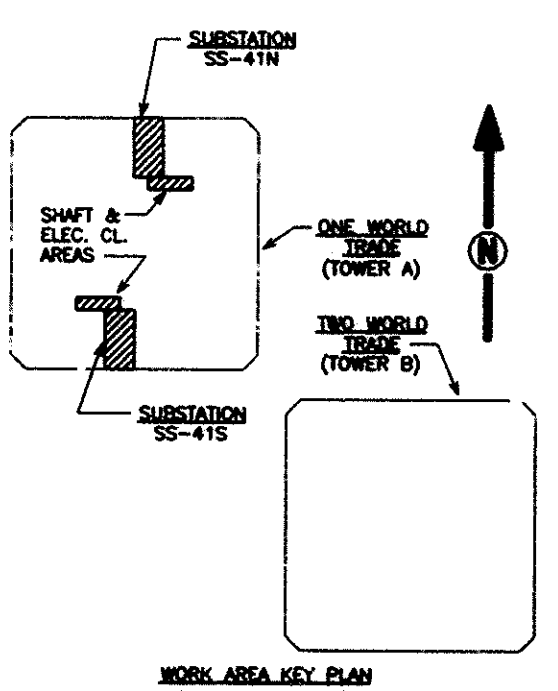


**WORK AREA KEY PLAN**

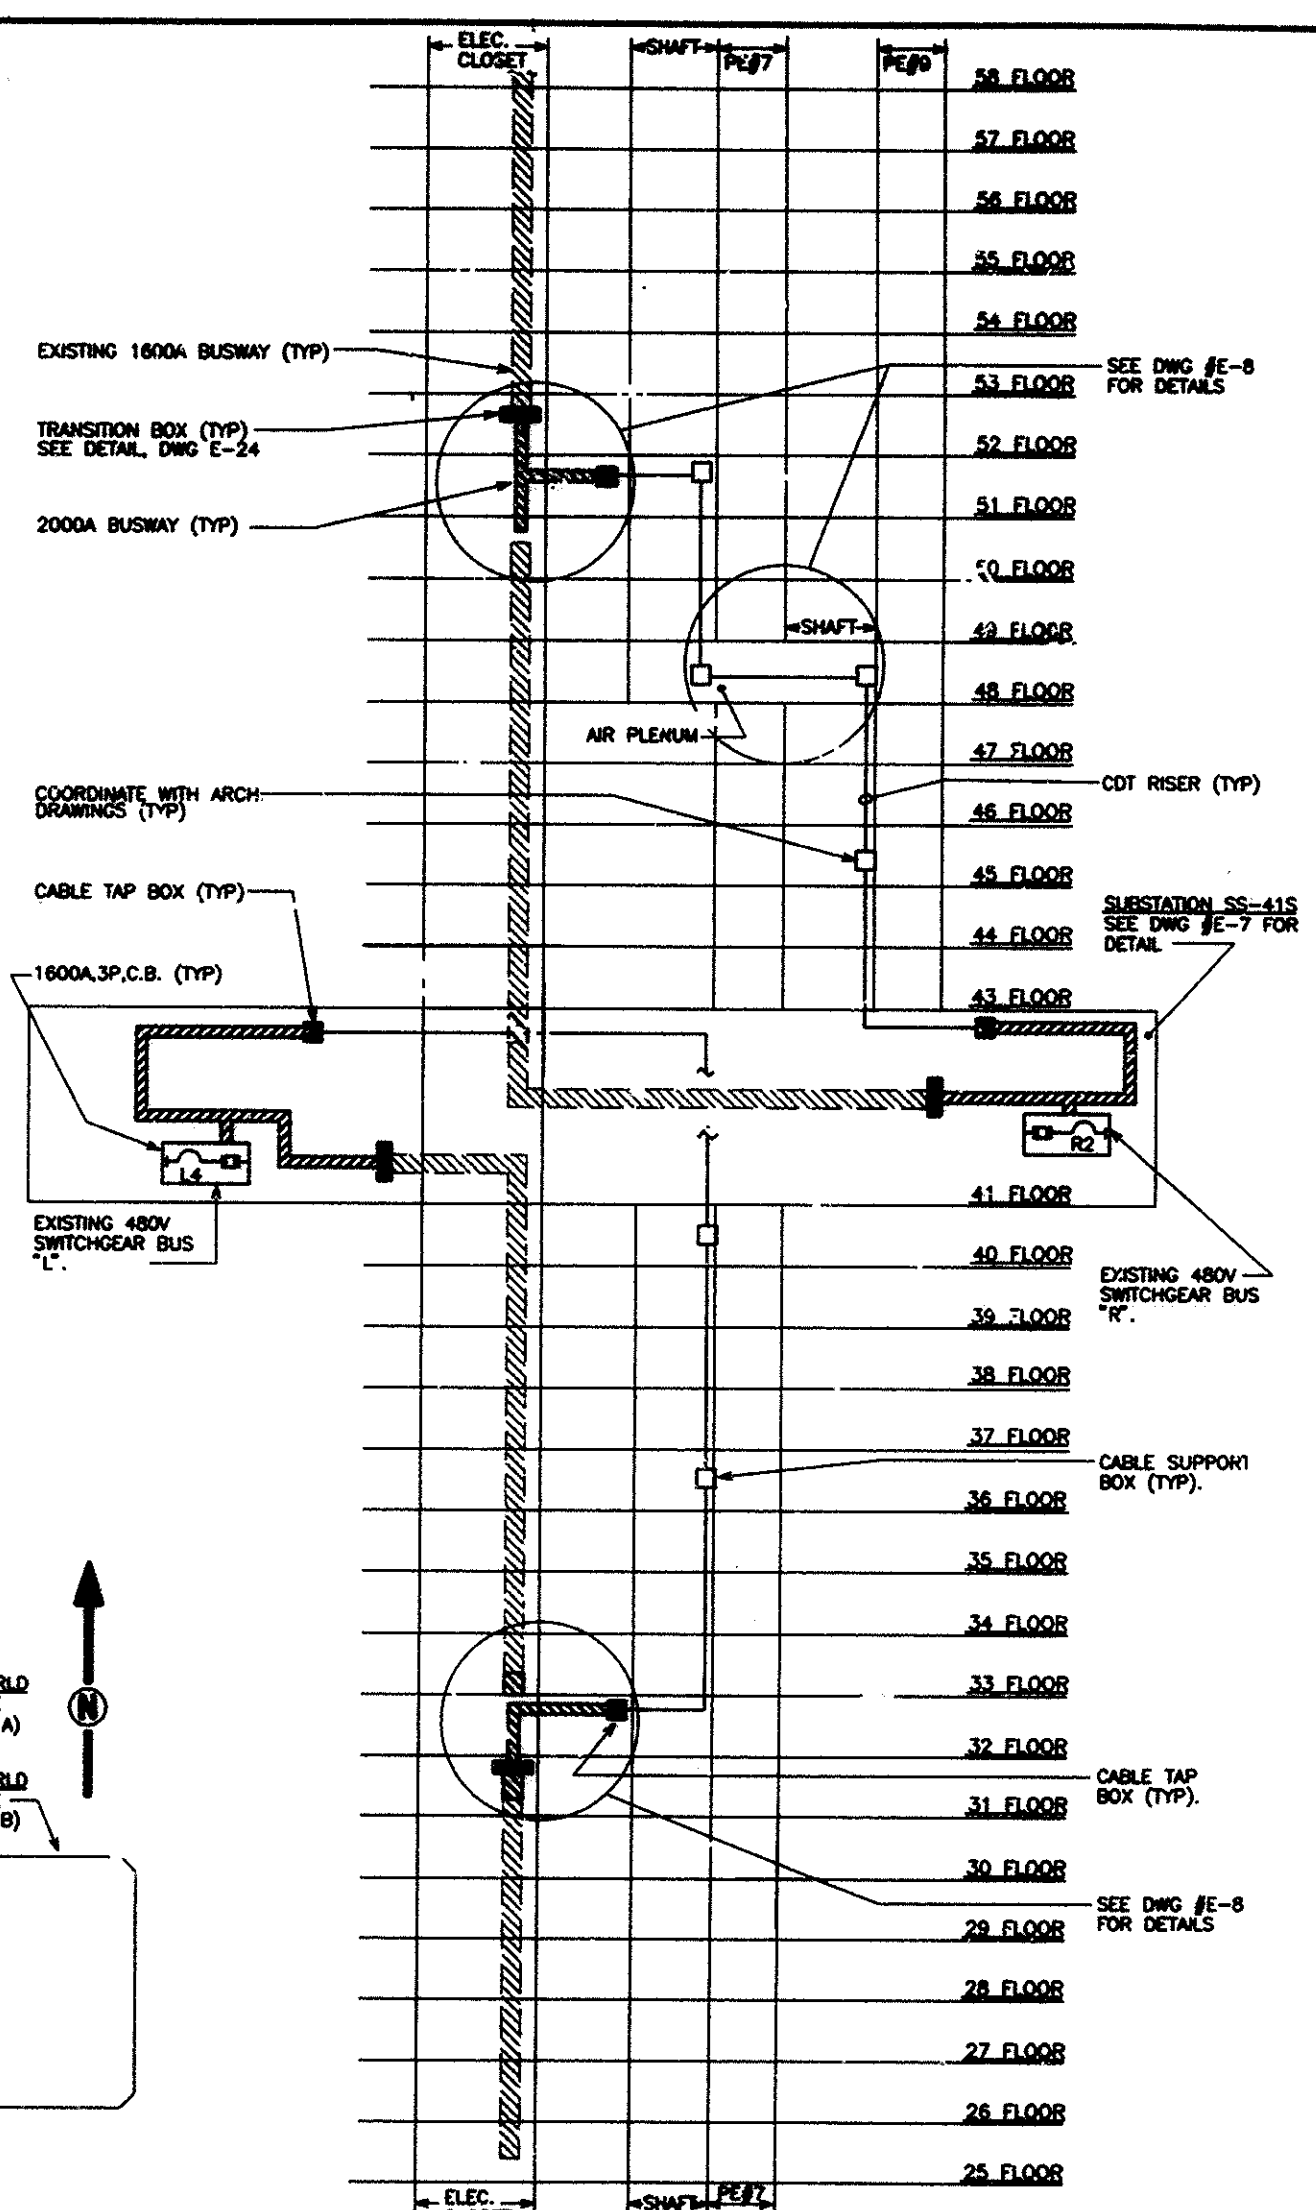

**SOUTH PART RISER - FLOORS 25 TO 58**  
**SUBSTATION SS-41S**

Sheet 26 of 41

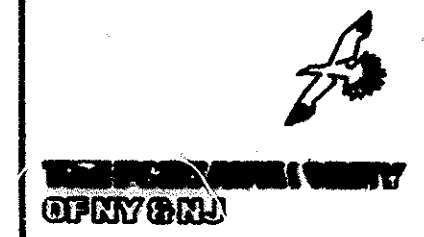

**EDWARDS AND ZUCK, P.C.**  
CONSULTING ENGINEERS  
330 West 42nd Street, New York, NY 10036  
212-724-3400  
© 1992 Edwards and Zuck, P.C.



Drawings of Record  
No. Date Revision Approved

**The World Trade Center**  
**Electrical/HVAC**  
**Upgrade Program**

**LOW VOLTAGE DISTRIBUTION**  
**ONE WTC**  
**ELECTRICAL**  
**SUBSTATION SS-41N & SUBSTATION SS-41S**

**RISER DIAGRAM**

This drawing subject to conditions in contract. All inventions, ideas, designs and methods herein are reserved to Port Authority and may not be used without its written consent.

C.J.	M.W./CADD	F.N.
Designed by	Drawn by	Checked by
Date 10/4/93	Scale NONE	
Contract Number	Drawing Number	
<b>WTC-804.041</b>	<b>E-9</b>	